M. A. R. 57 (Rule 116)
Measurement Book

No. E 487540

Serial No. ....

Name of work ..... Construction of Toile at shettyhalli circle near .... From Shetty halli To Sub [illegible] ....

Name of Contractor of nature of Agency..........

Date of commencement of work..........

Date	Full description, etc. of work	Dimensions: Number	Dimensions: Length	Dimensions: Breadth	Dimensions: Depth	Contents	Reference to last Measurement
1	2	3	4	5	6	7	8
	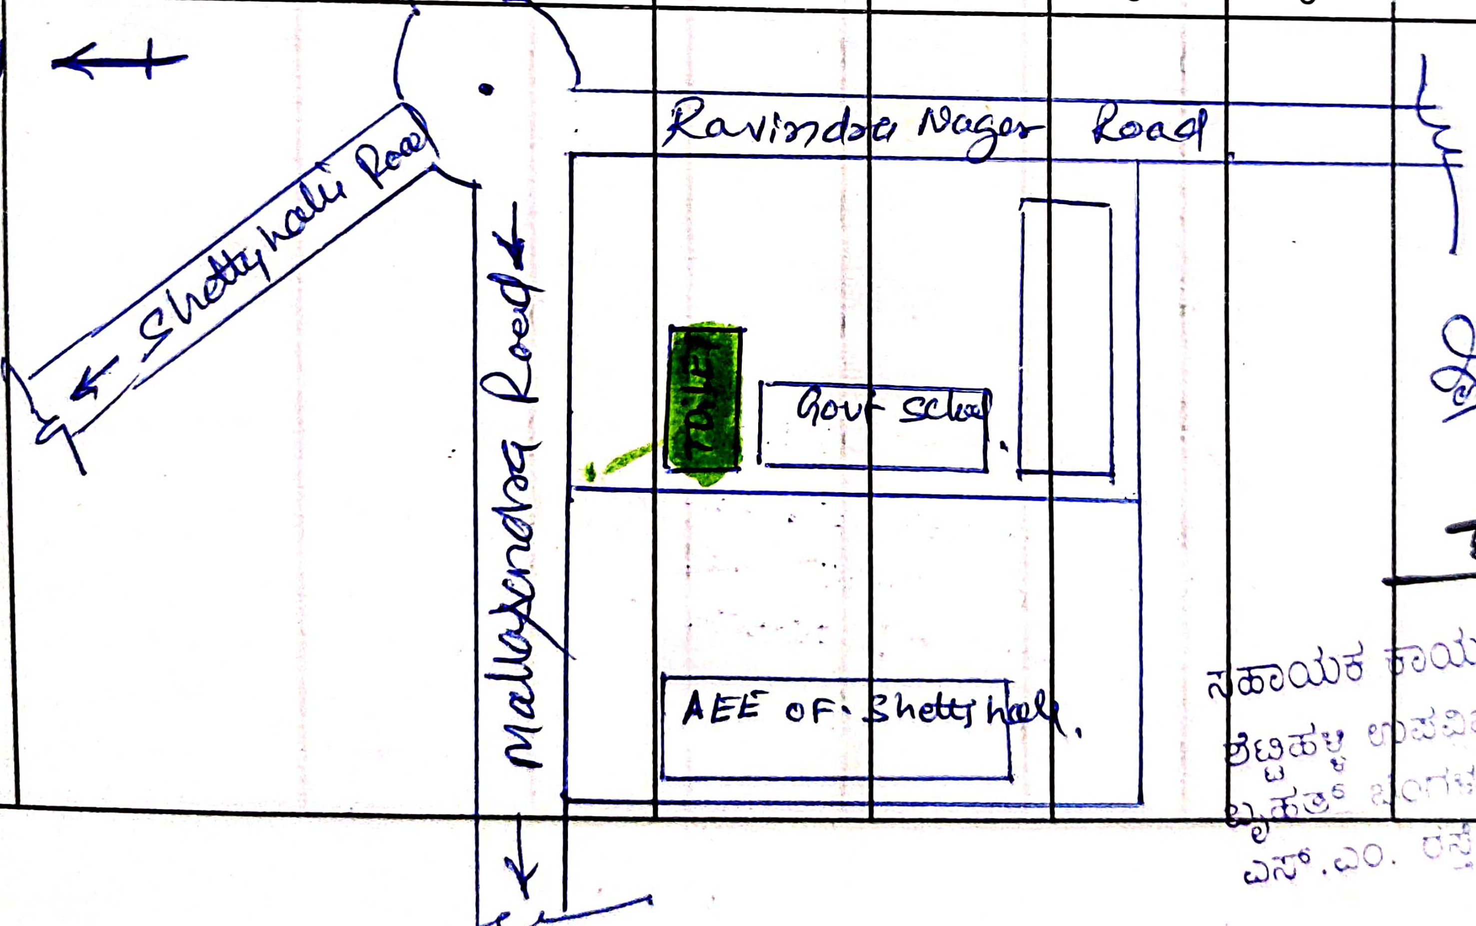						Building constructed.

[signature] 11/11/2022

[illegible].00

ಸಹಾಯಕ ಕಾರ್ಯಪಾಲಕ ಅಭಿಯಂತರರು
ಶೆಟ್ಟಿಹಳ್ಳಿ ಉಪವಿಭಾಗ, ದಾಸರಹಳ್ಳಿ ವಲಯ
ಬೃಹತ್ ಬೆಂಗಳೂರು ಮಹಾನಗರ ಪಾಲಿಕೆ
ಎಸ್.ಎಂ. ರಸ್ತೆ, ರವೀಂದ್ರನಗರ, ಬೆಂಗಳೂರು.